	MECHANICAL MACHINE
14	LEVERS FOR SIGNALS
12	LEVERS FOR SWITCHES & DERAILS
9	LEVERS FOR LOCKS
2	LEVERS FOR M.P.F.
3	LOCK LEVERS
40	WORKING LEVERS
13	SPARE LEVERS
19	SPARE SPACES
72	LEVER FRAME

RIVERDALE, ILL. SD 7

137TH ST.

INTERLOCKING TRACK PLAN.

Office of Signal Engineer
I.C.R.R.
Chicago, Ill.

Vol. Sec. 1.-111.-101.

All Functions shown with Levers in Normal Position.

Spare Spaces, 91, 92, 93, 94, 95, 96, 97, 98, 113, 114, 124, 126, 135, 136, 137, 138, 139, 140, 141,
Spare levers, 90, 91, 99, 118, 119, 121, 125, 129, 133, 148, 149, 115-142
Lock levers 96, 102-123
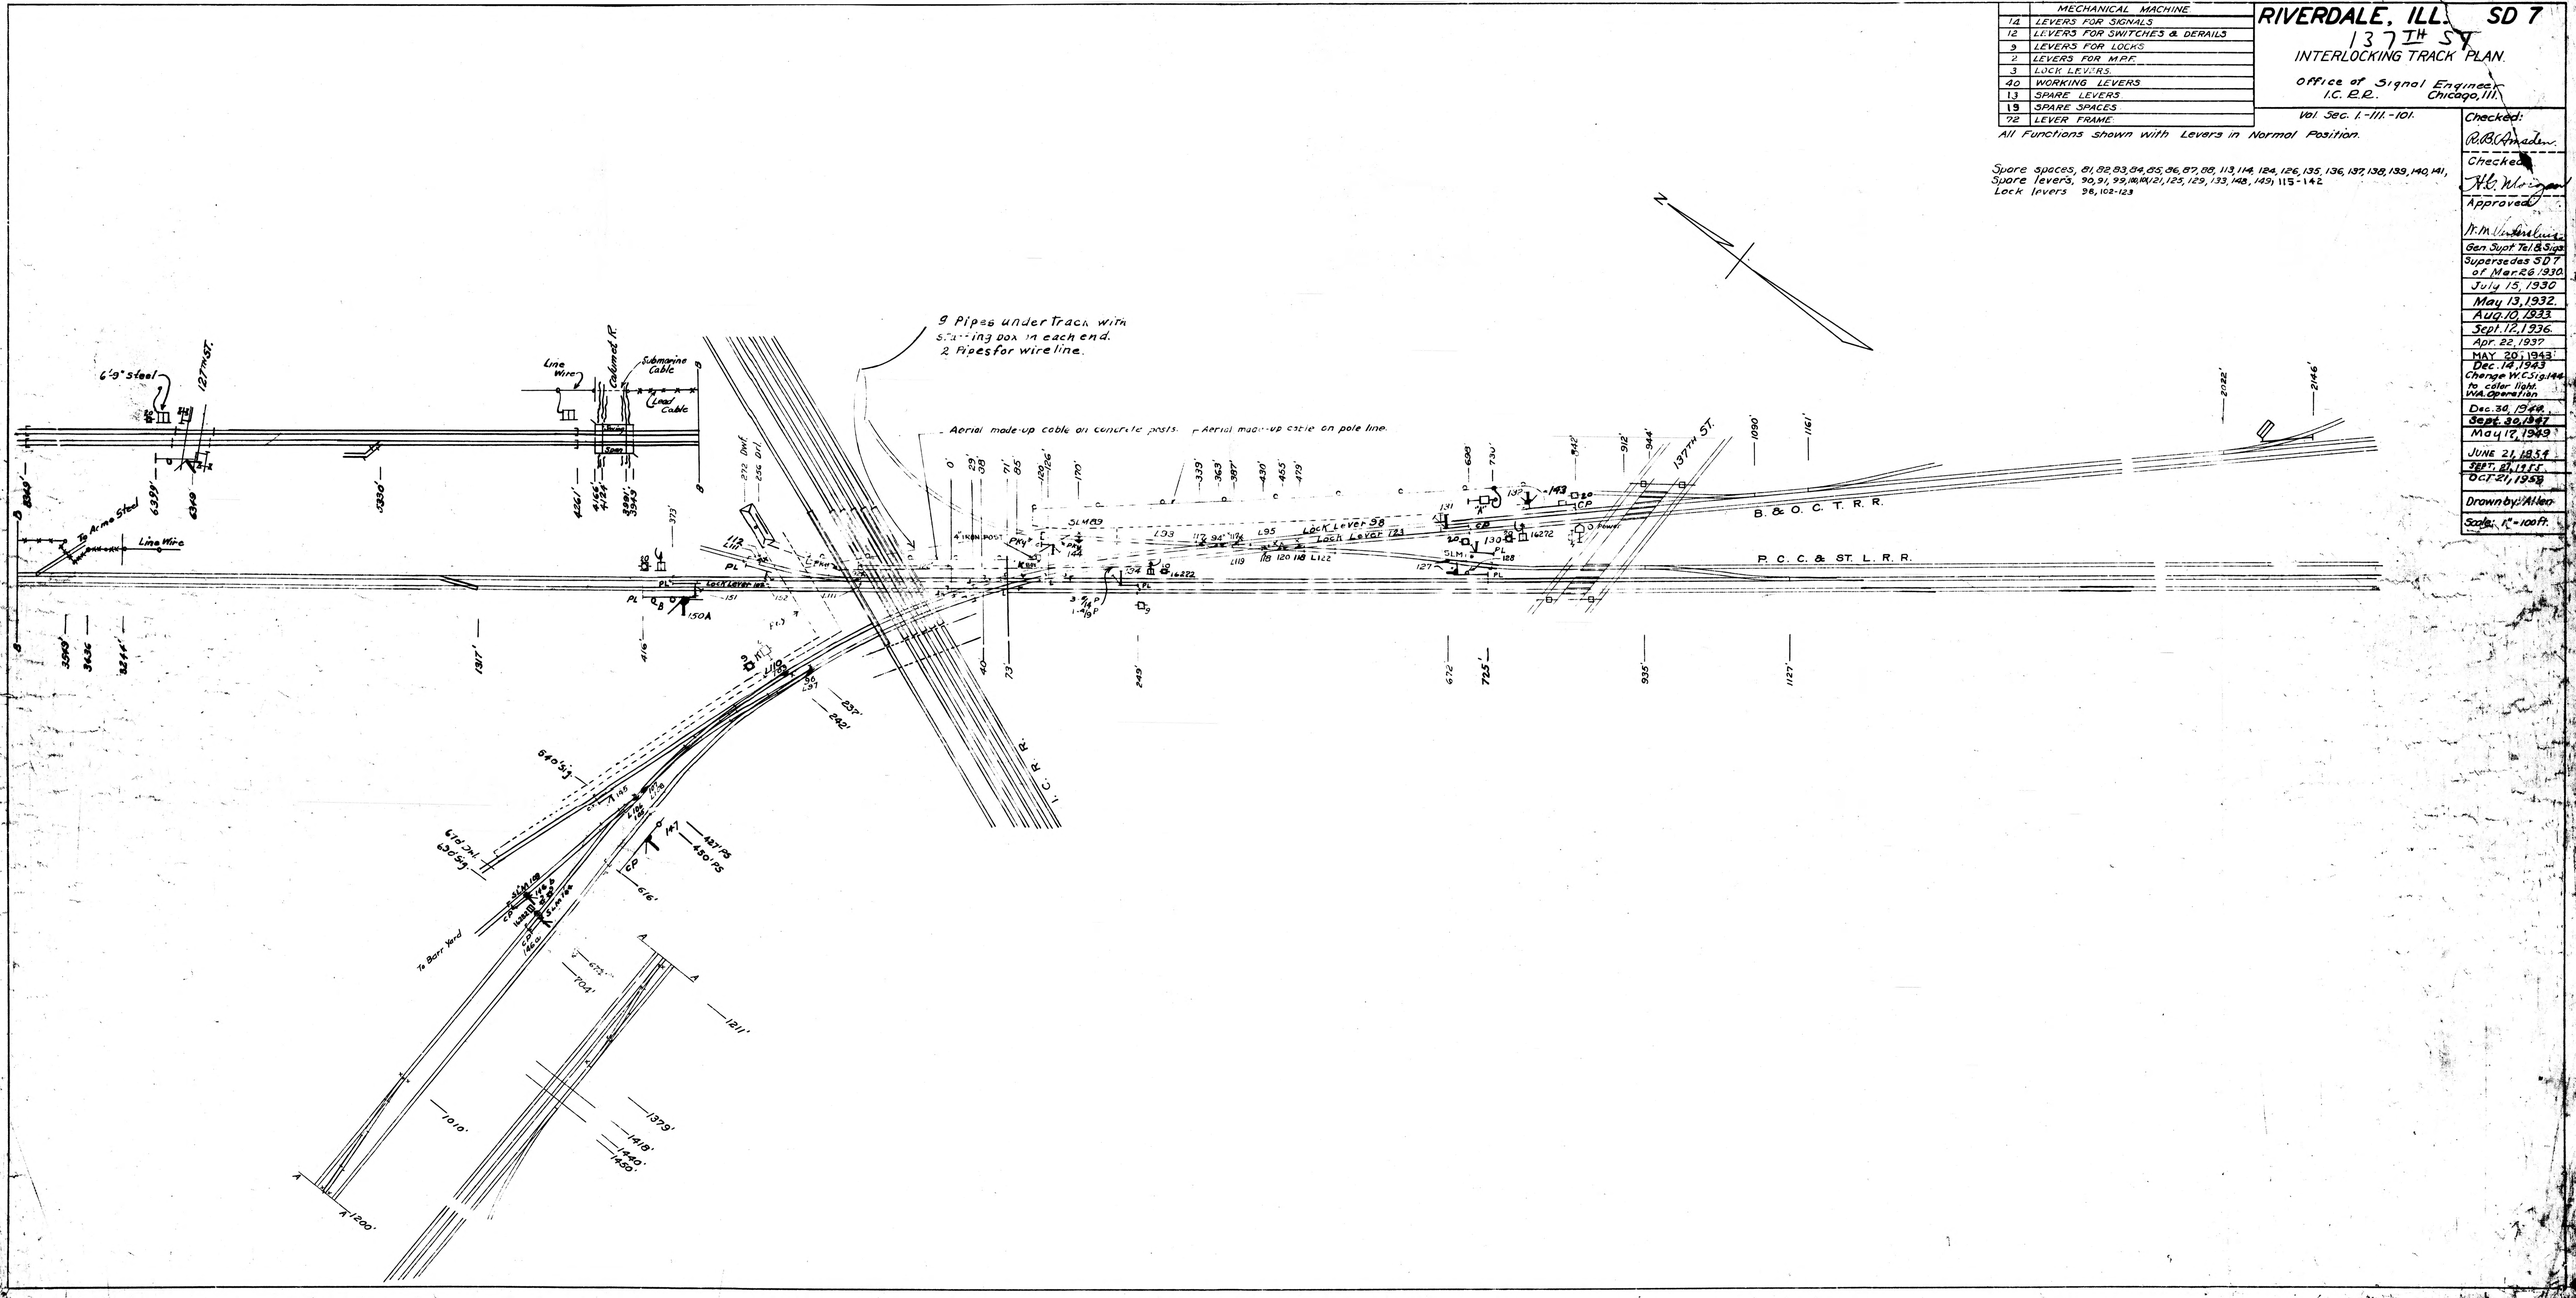
Checked:	R.B.C. Meade
Checked	H.C. Wenger
Approved	H.M. Waterbury
	Gen. Supt. Tel. & Sigs.
Supersedes SD 7 of Mar. 26, 1930.	
	July 15, 1930
	May 13, 1932.
	Aug. 10, 1933
	Sept. 12, 1936.
	Apr. 22, 1937
	MAY 20, 1943
	Dec. 14, 1943 Change W.C. sig. 146 to color light. W.A. Operation
	Dec. 30, 1944.
	Sept. 30, 1947
	May 17, 1949
	JUNE 21, 1954
	SEPT. 21, 1955
	OCT. 21, 1958
Drawn by: Alleo	
Scale: 1" = 100 ft.