FED ROAD DIST. NO	STATE	PROJ. NO.	FISCAL YEAR	SHEET NO	TOTAL SHEETS
4	N.D.	F.A.C.M 14 (OFF)			

PROFILE PLAN OF N.P.R.Y.

ELEVATION BASE OF RAIL

SCALE: { HORIZONTAL 1" = 100' / VERTICAL 1" = 10'

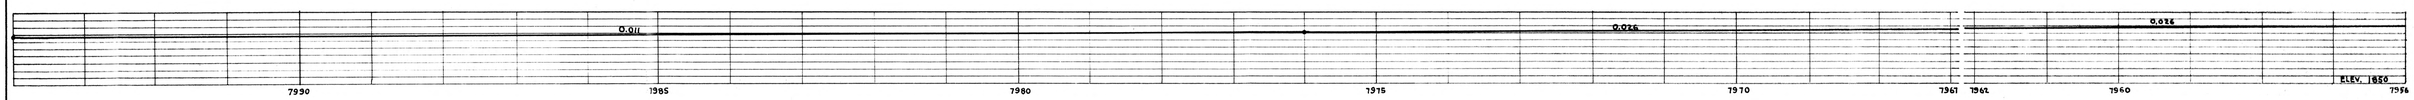

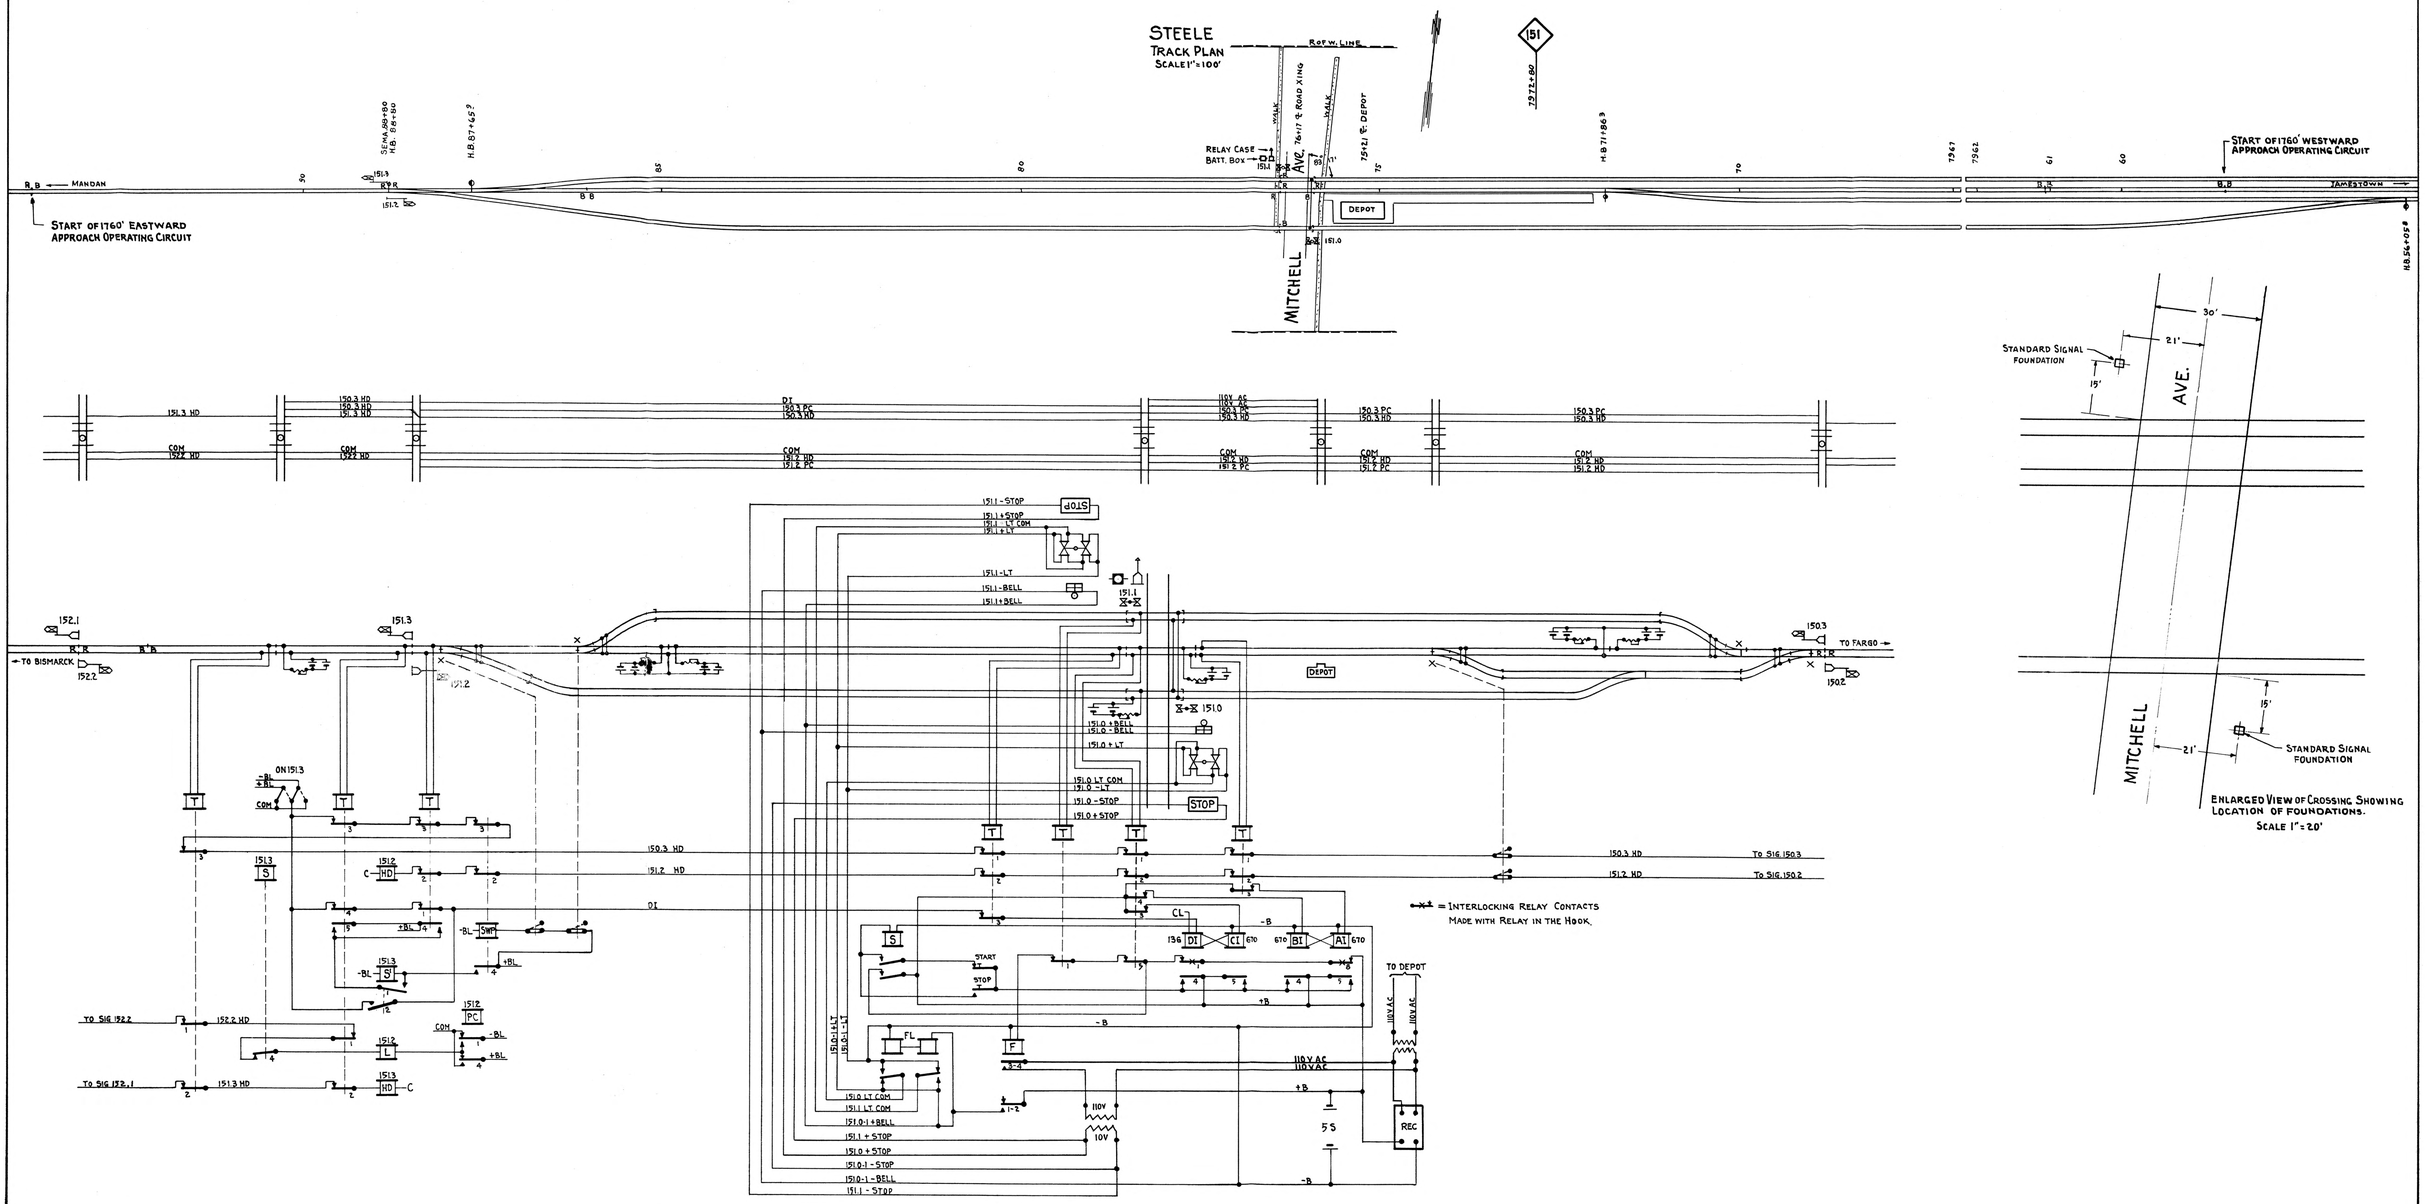

ENLARGED VIEW OF CROSSING SHOWING LOCATION OF FOUNDATIONS.
SCALE 1" = 20'

7-27-39
8-7-39
REV. 1-29-40