




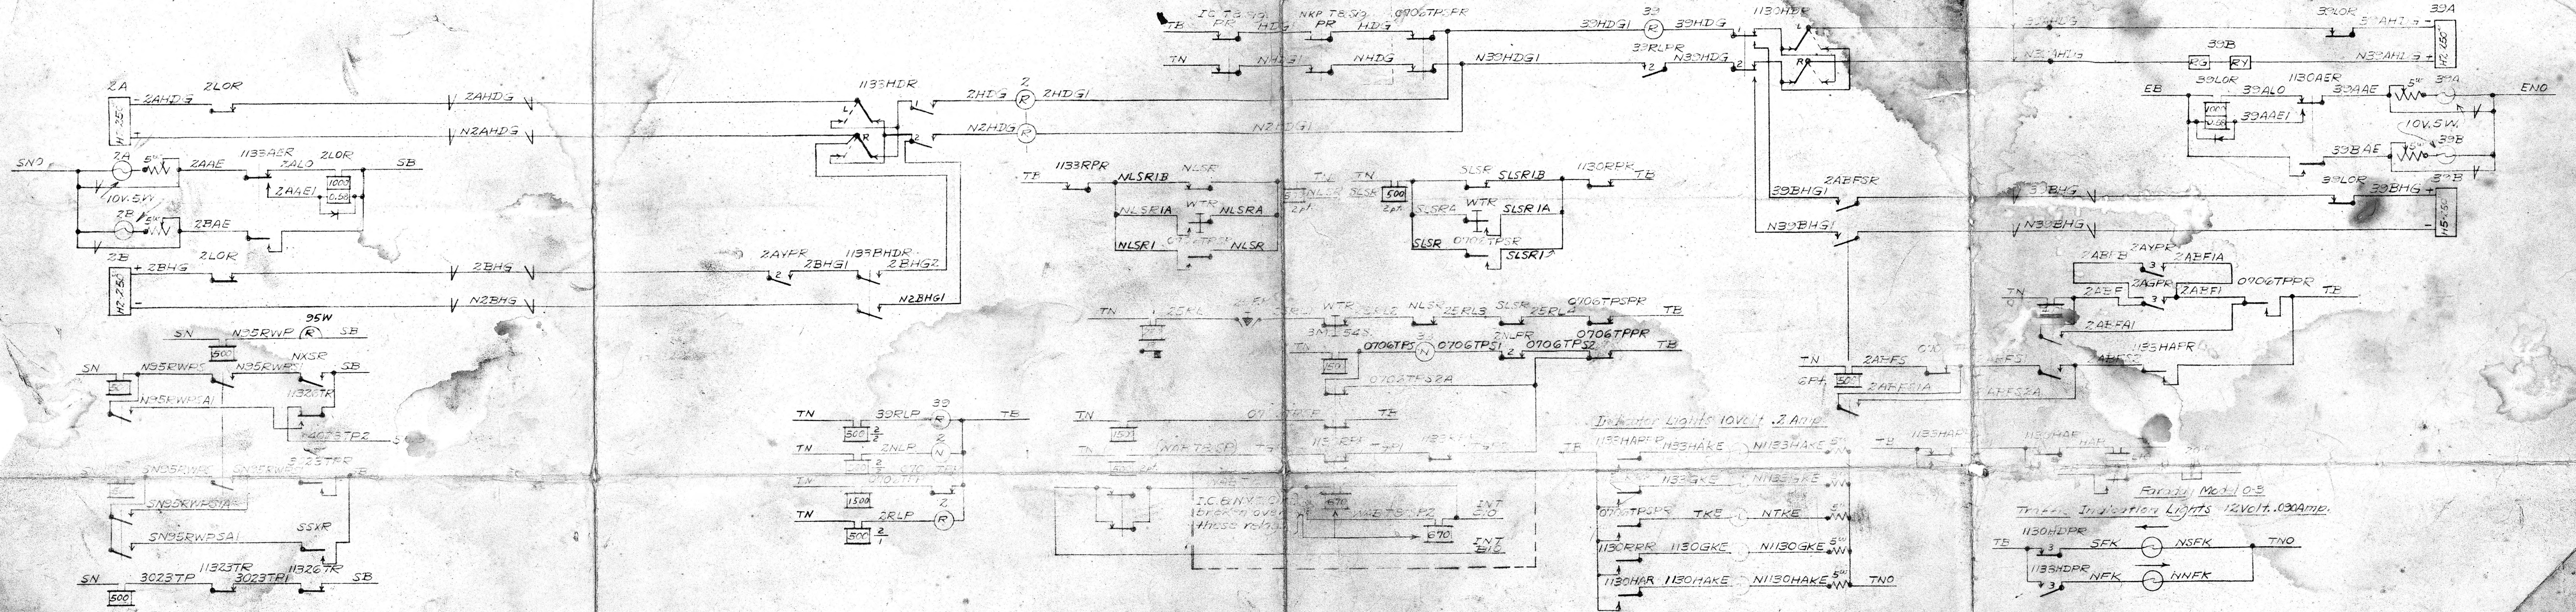


Power Distribution at Sixth Street.

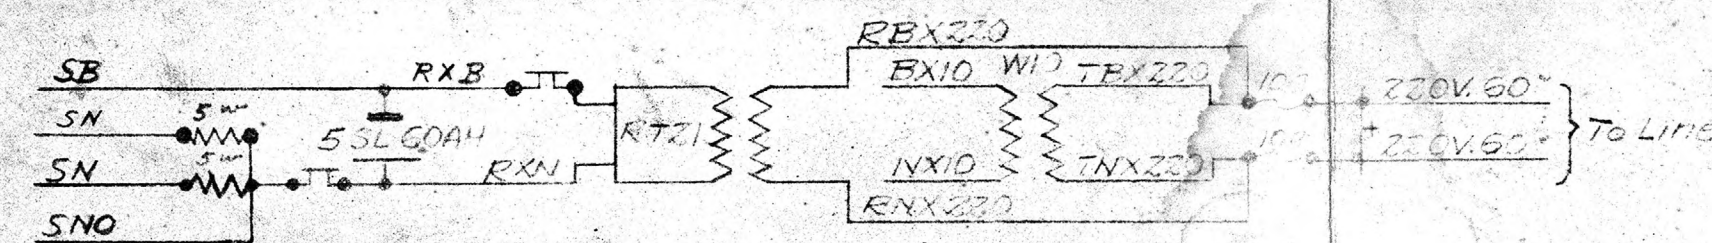

Power Distribution at Tower

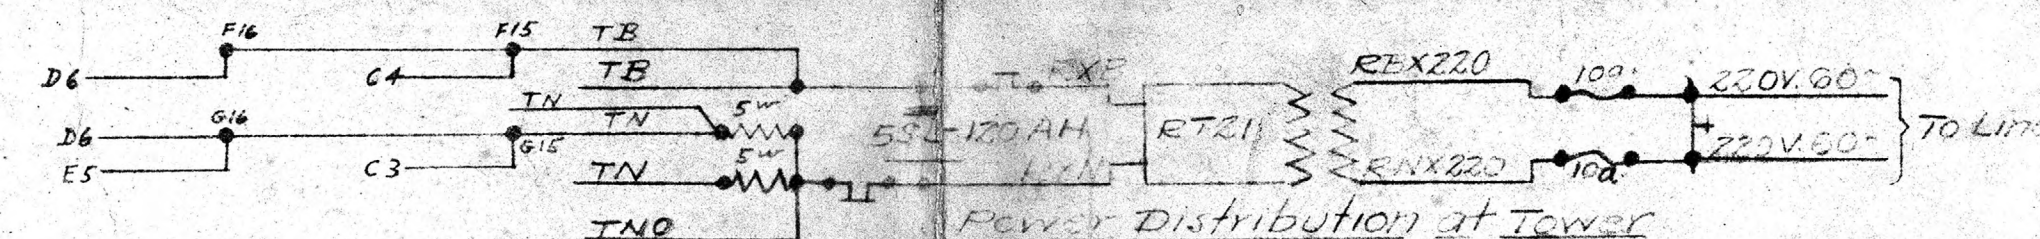

Power Distribution at Eighth Street

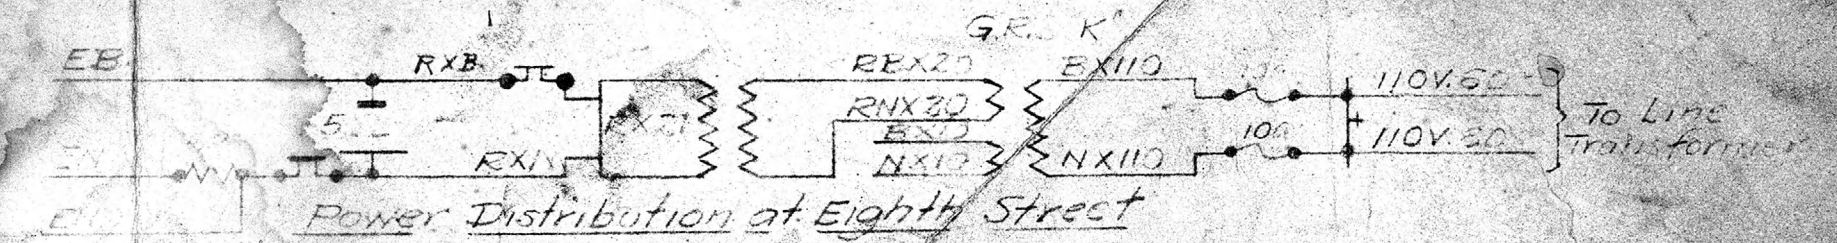

Revision	1	5-24-58	AFE. 7420	WABASH R.R.	S. & C. DEPT.	DECATUR, ILL.
Reference	7420	AFE. 7420	Drawn CED.	GIBSON CITY, ILLINOIS CIRCUIT DIAGRAM		
By	7420	AFE. 7420	Traced			
Field Check	7420	AFE. 7420	Checked GED.	APRIL 23, 1958 SHEET NO. 2 CB 11310-11330		
In Service	7420	AFE. 7420				