


MP73.8







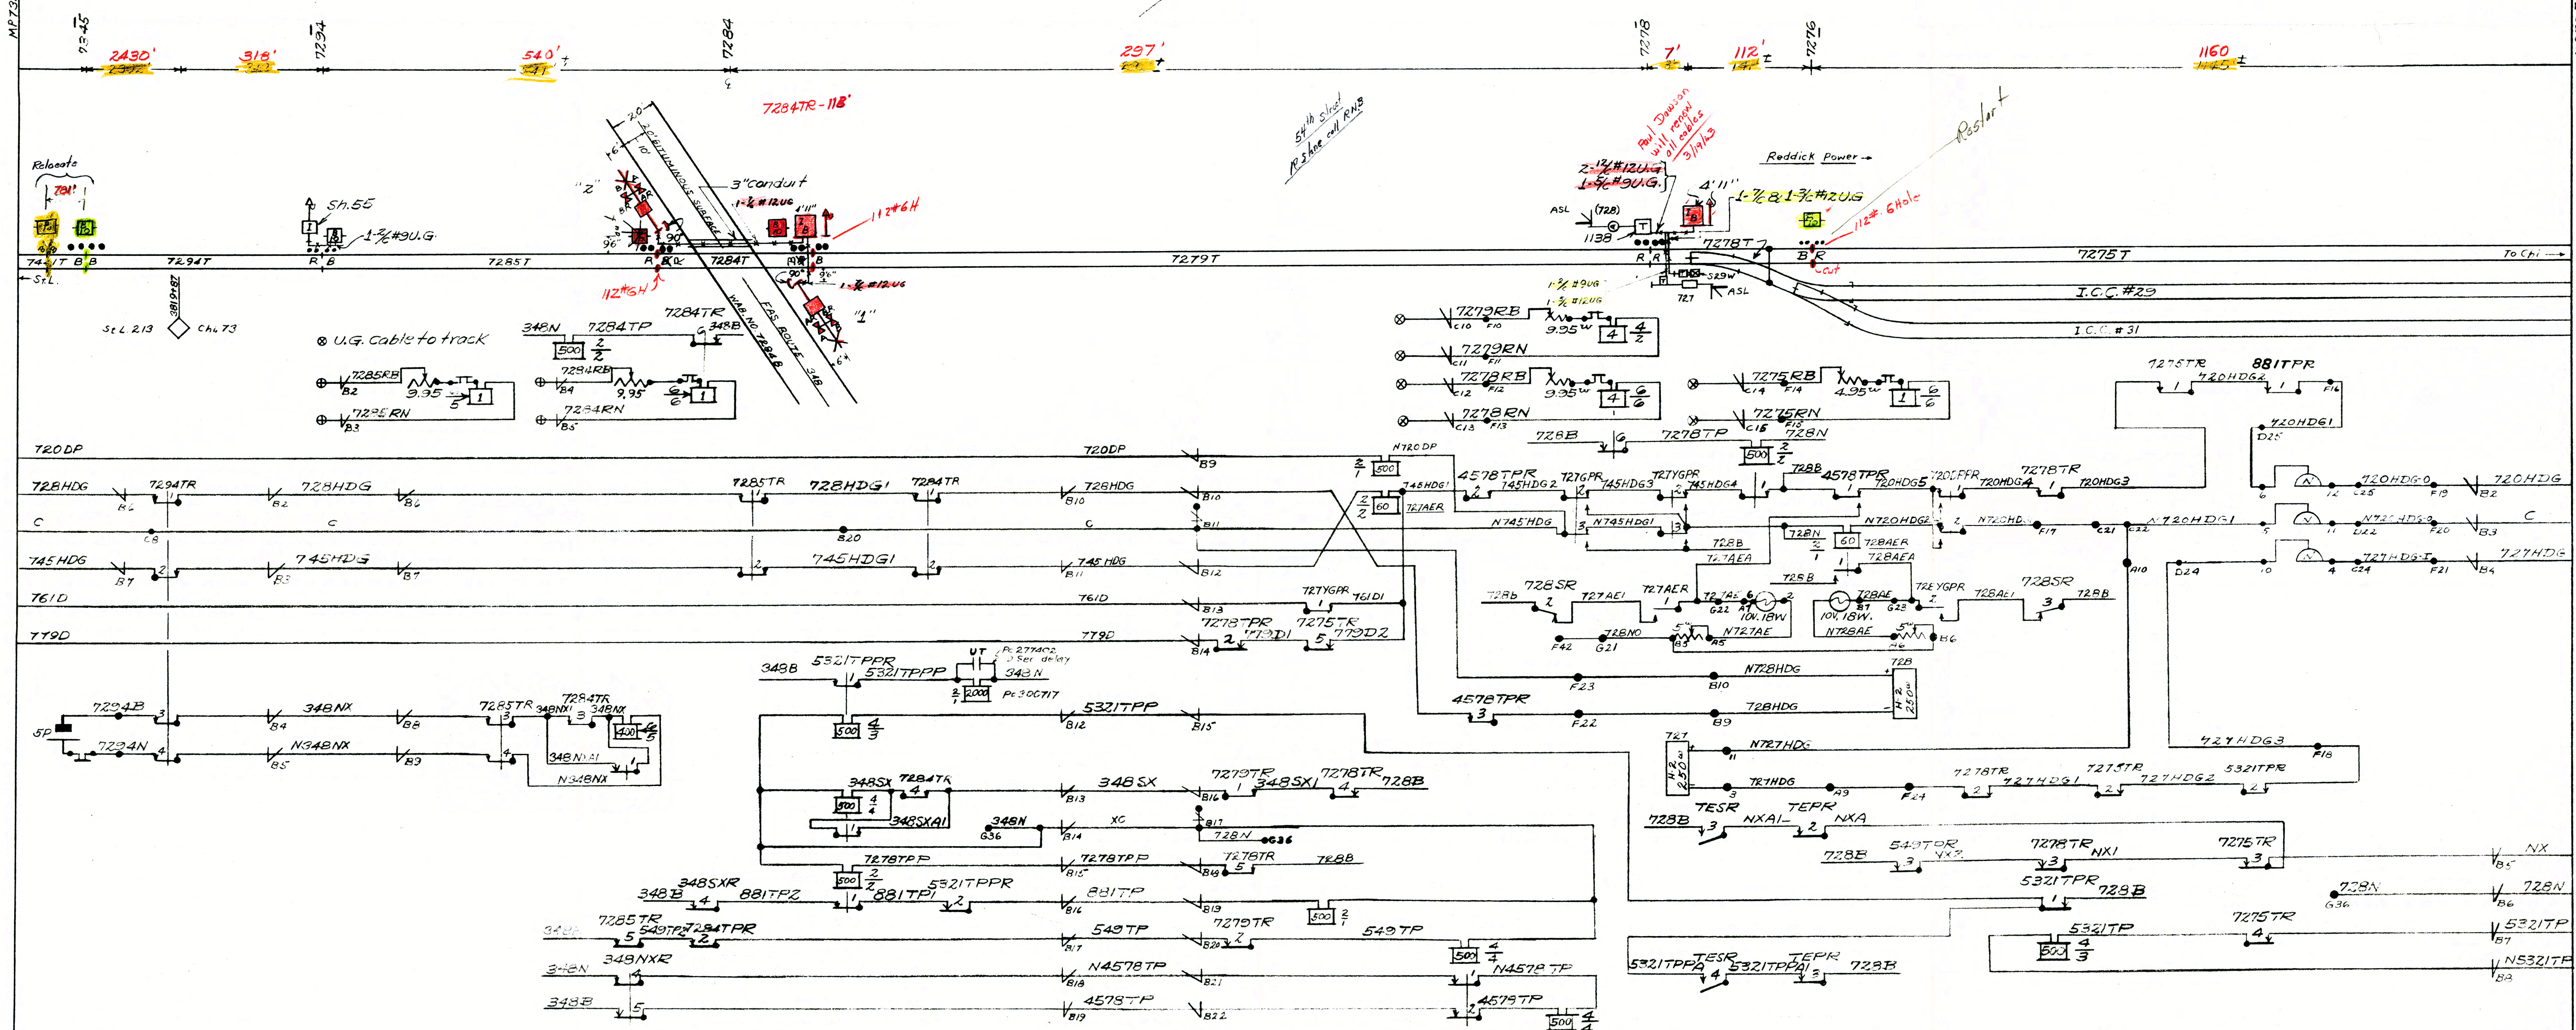


Revision		1	PROPOSED	WABASH R.R.	ENGR. DEPT.	ST. LOUIS, MO.
Reference		REF. 25.16	FILE 176.004			
By		SUPPLEMENTED	Drawn G.H.K.			
Field Check		DSPT 5-65 7170-	Traced			
In Service		7382 Sh. 1	Checked C.E.D.			
CAMPUS, ILLINOIS - LIVINGSTON CTY.						
TRACK AND CIRCUIT DIAGRAM						
FAS ROUTE 34B						
JAN 9, 1962				SHEET NO. 1	CB 7270-7380	

Connects to CB 7270-7380 Sh. 2.

WSI - File Copy

A-12-3

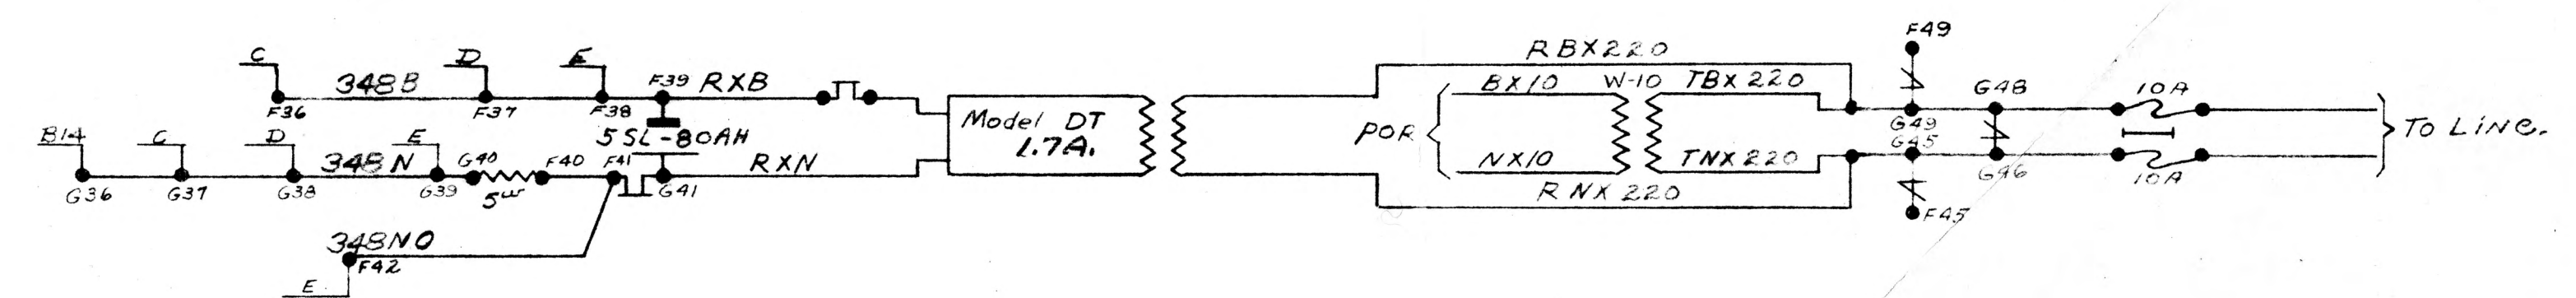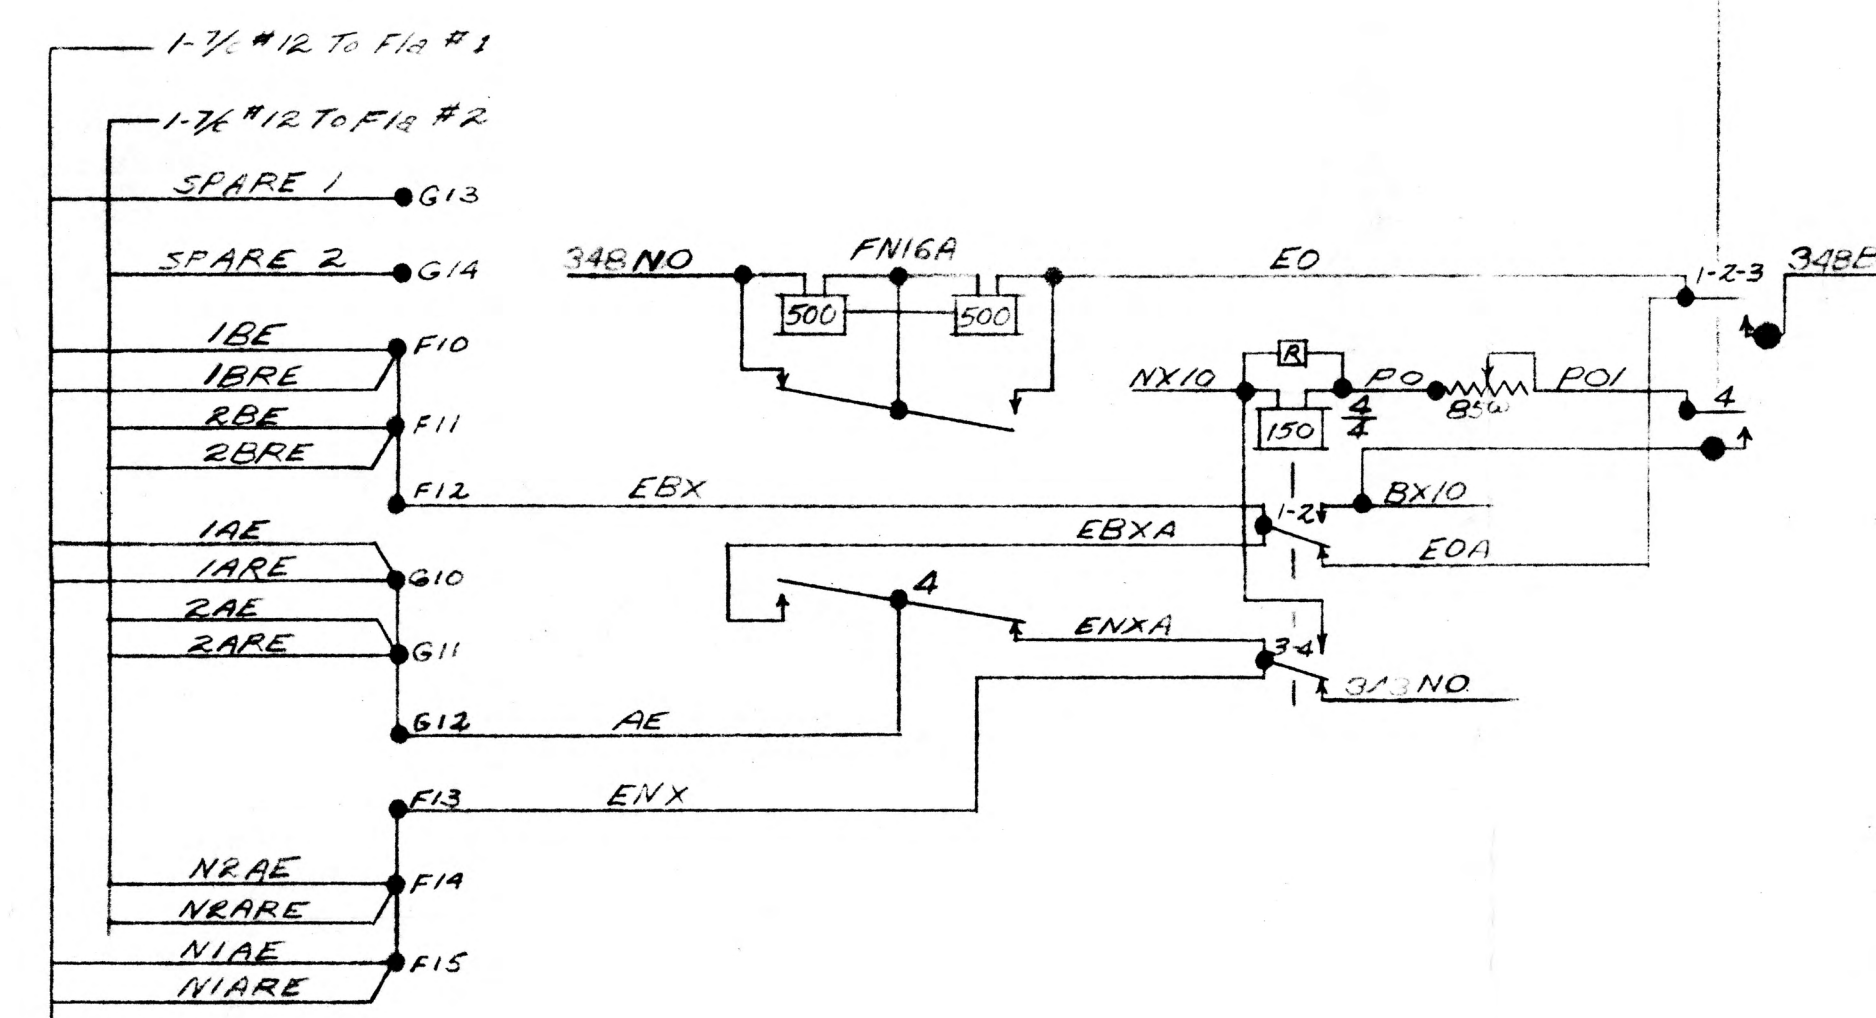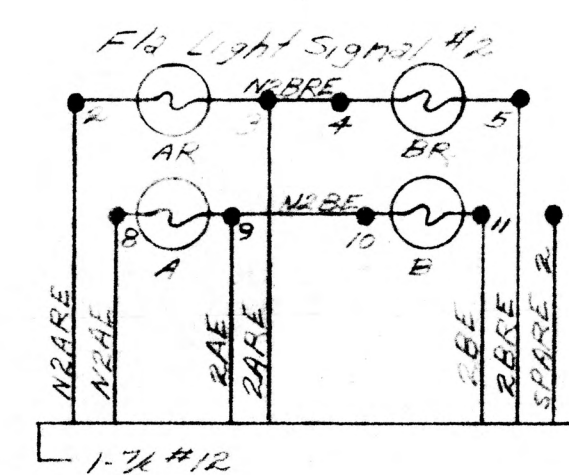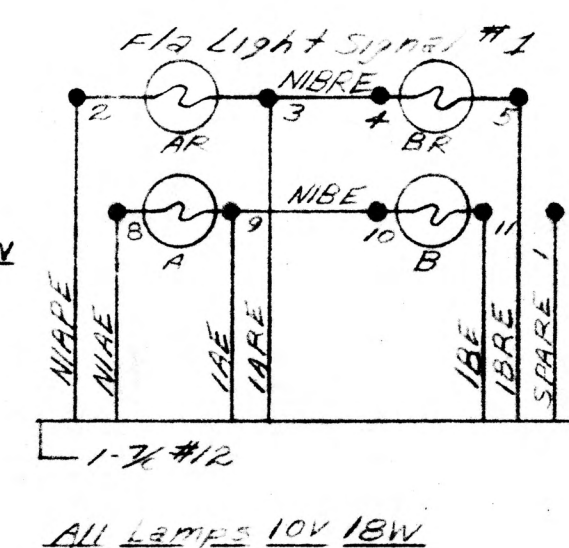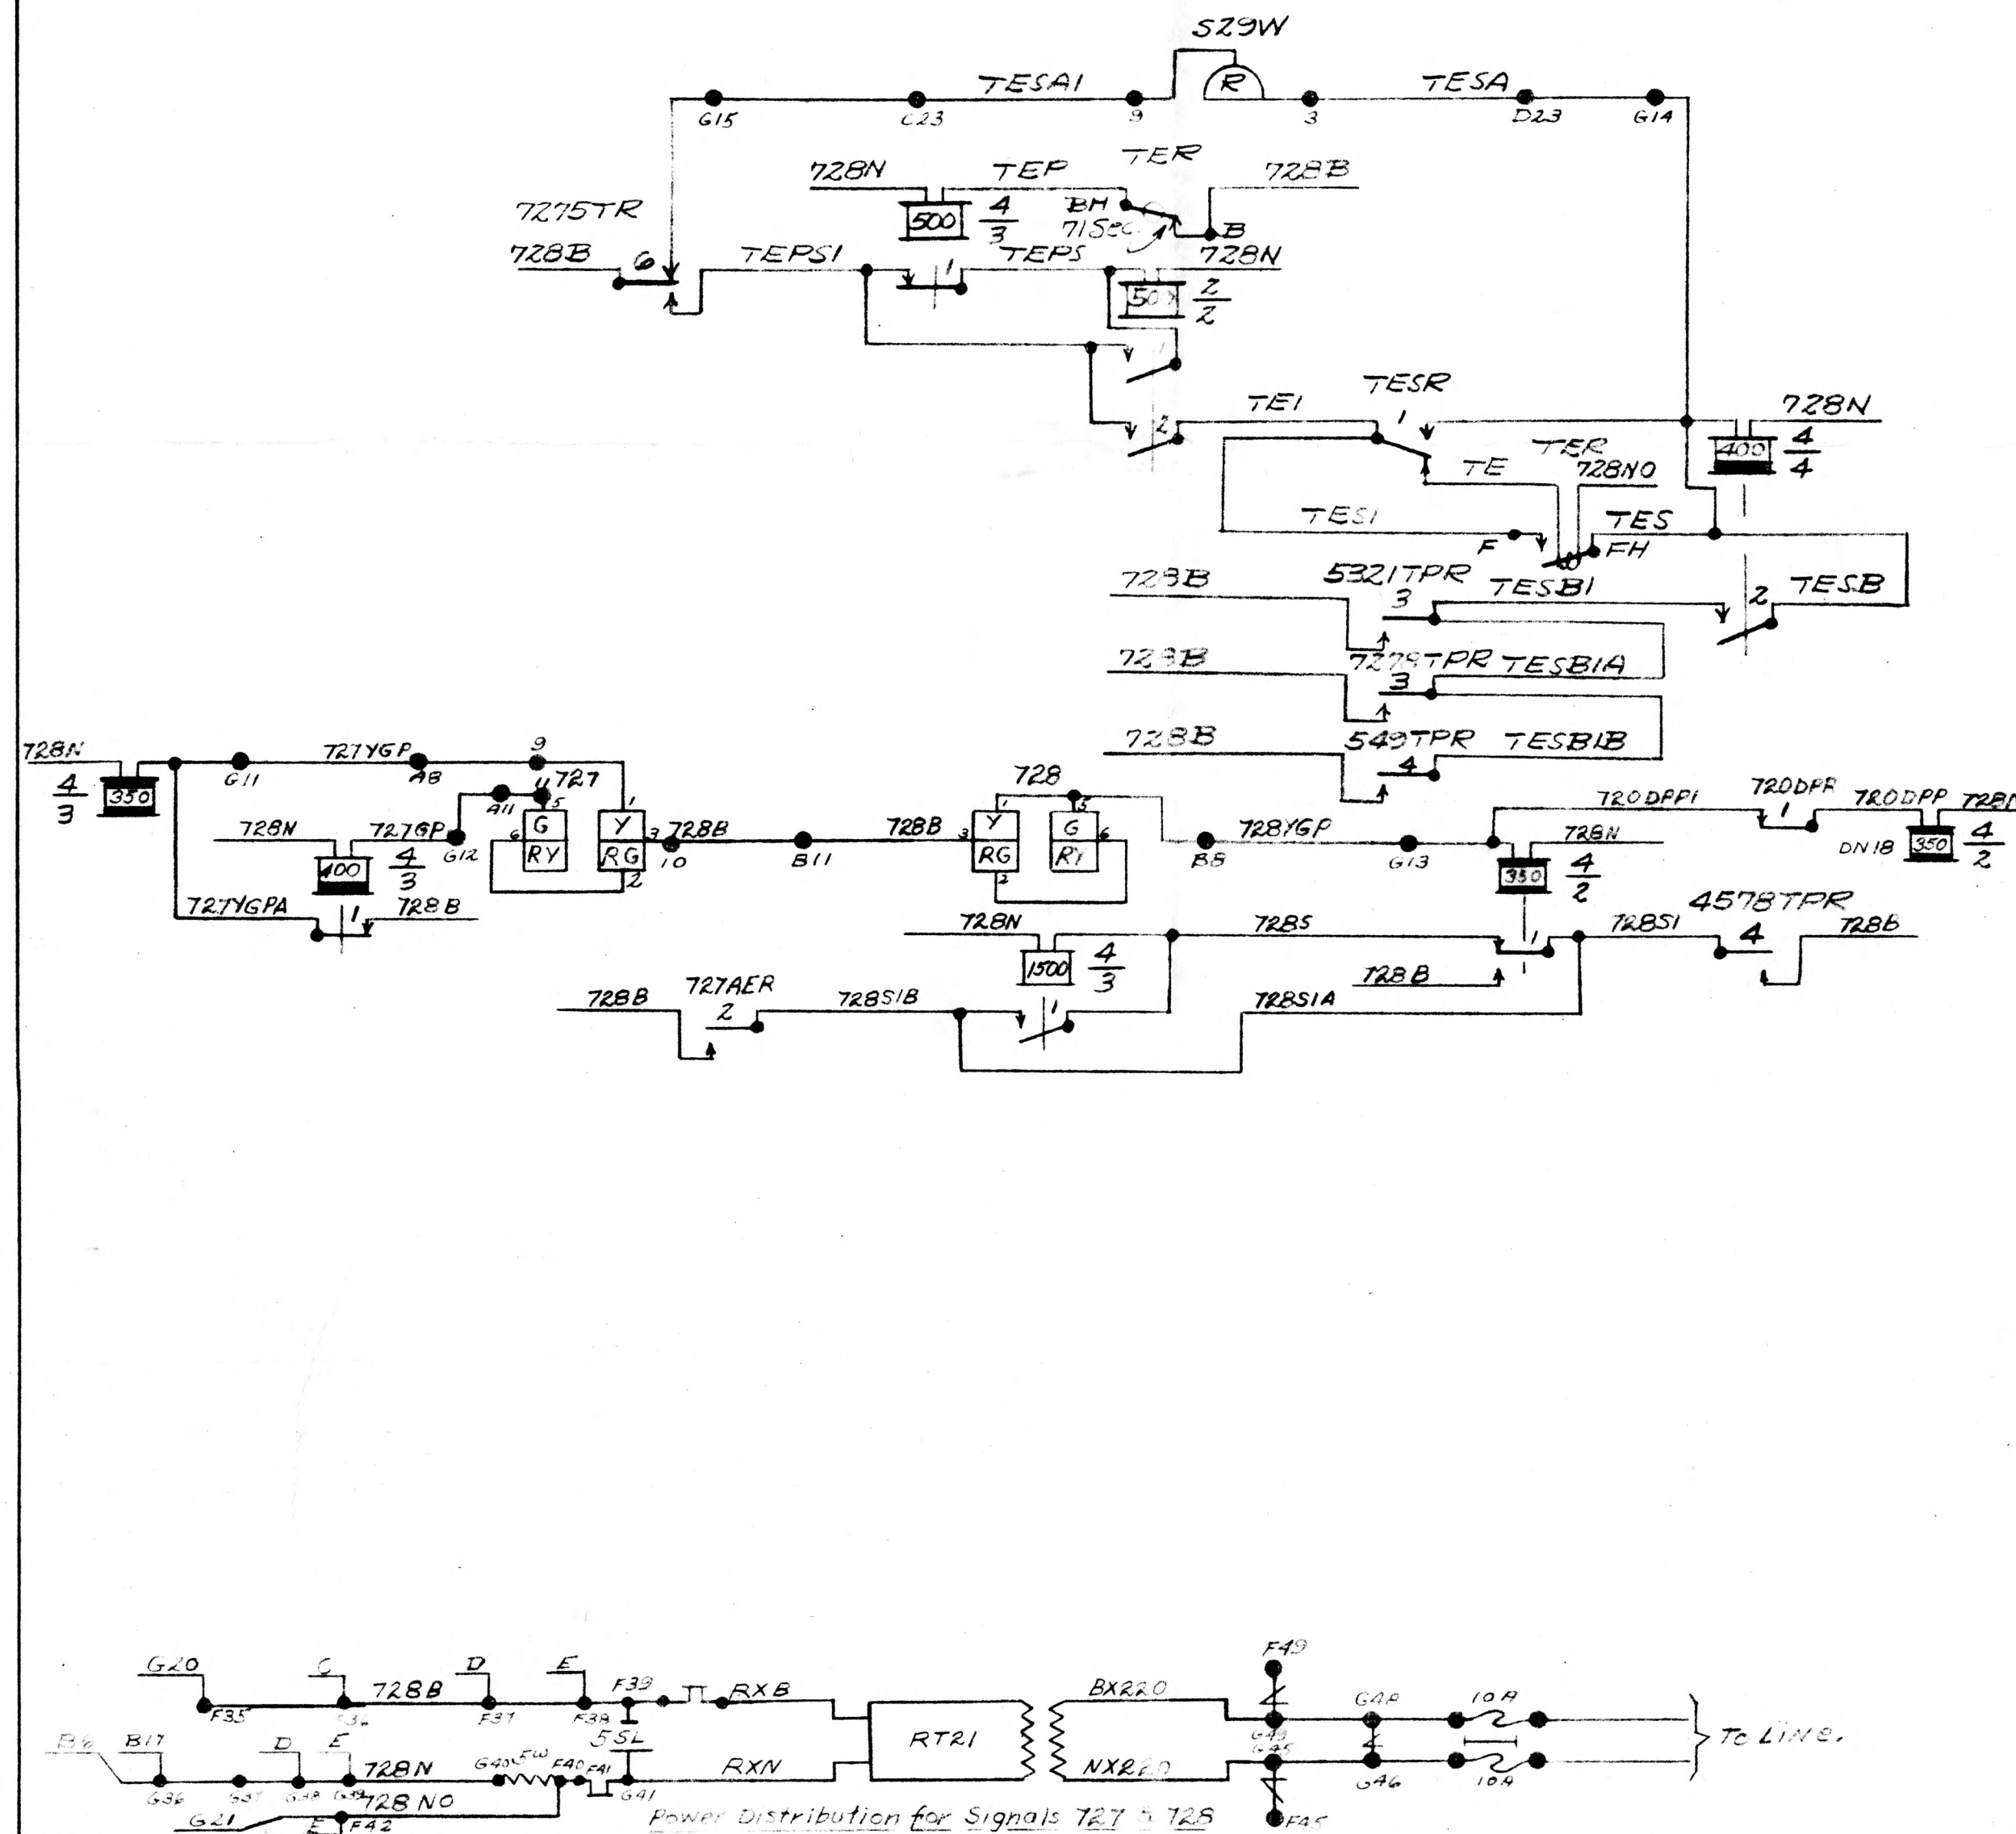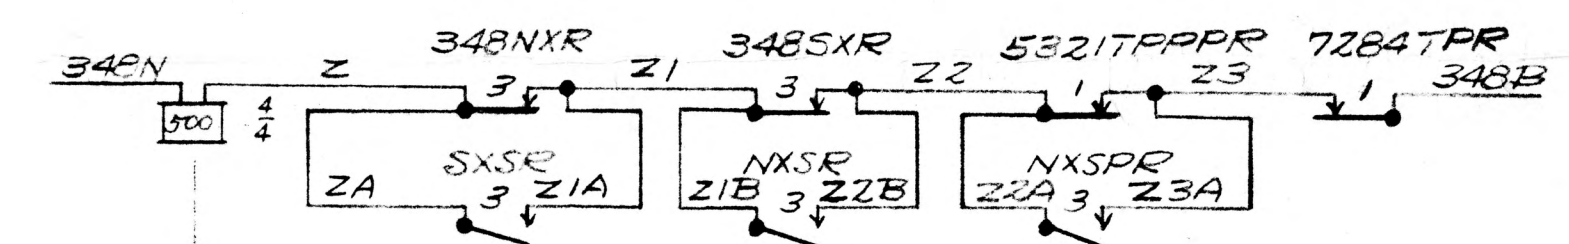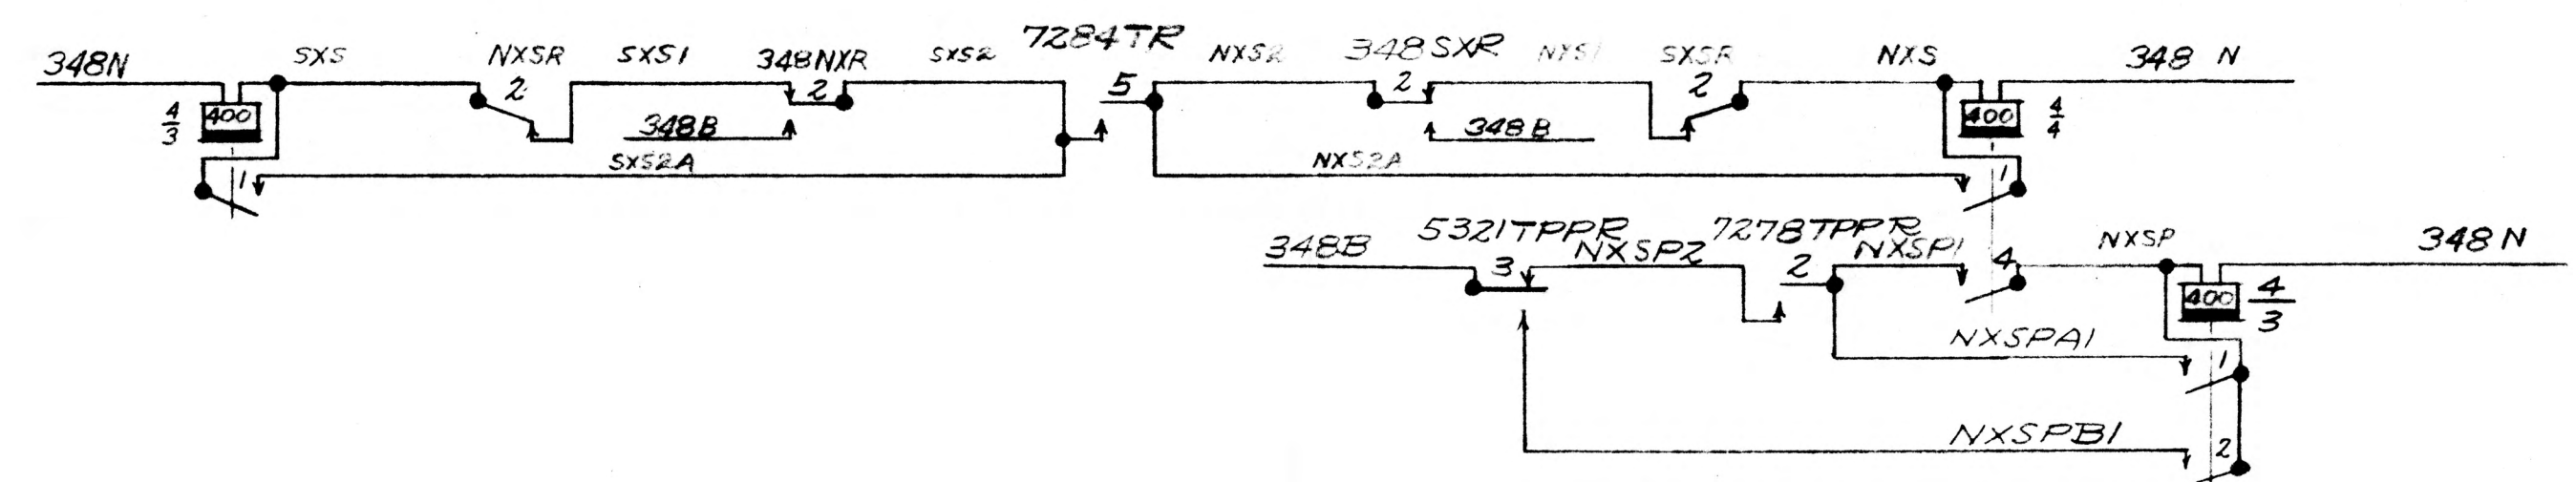

Power Distribution Flashing Light Signal FAS Foote 348

[illegible]