


M.P. 338.1


M.P. 337.5

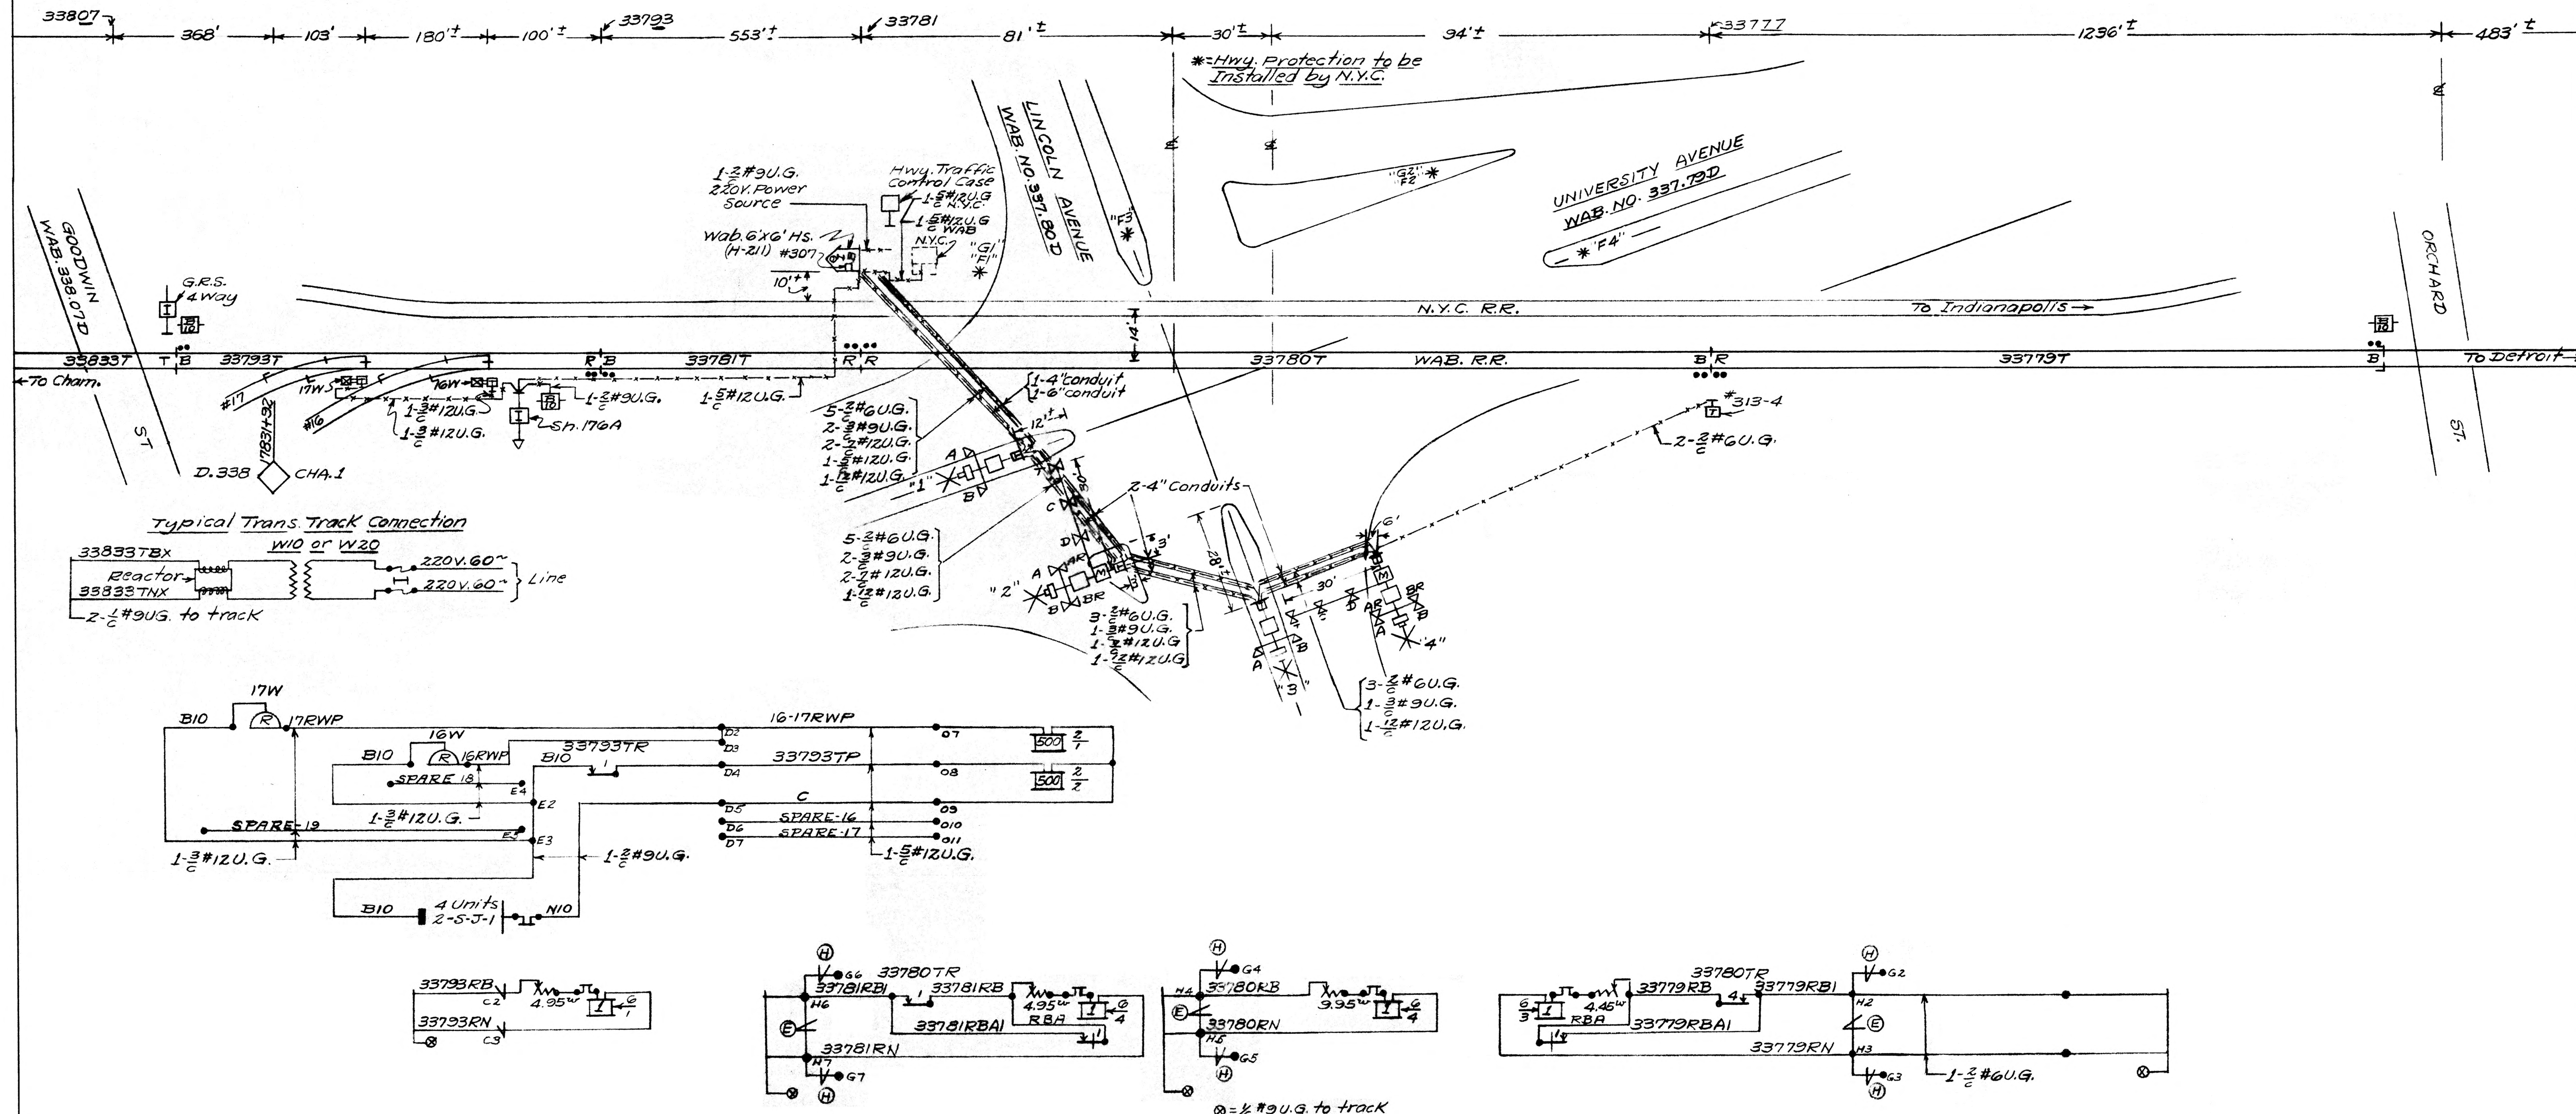

Revision		3	3-12-64	2	2-27-64	1	2-6-64	Proposed	File 151.569	WABASH R.R. ENGR. DEPT. ST. LOUIS, MO.
Reference			A.F.E. 5848Rg		A.F.E. 5848pdg		A.F.E. 5848Rb	Supersedes	DRAWN: C.E.D.	URBANA, ILLINOIS
By			Revised to date:		Details		Rev. to date	Shop Chk. 4-18-64	Checked C.E.D.	UNIVERSITY AND LINCOLN AVENUES
Field Check			C.E.D.		ACE		C.E.D.			TRACK AND CIRCUIT DIAGRAM
In Service										MAR. 26, 1962 SHEET NO. 1 DC33750-33810

connects to DC 33750-33810 SH. 2

A-8-2

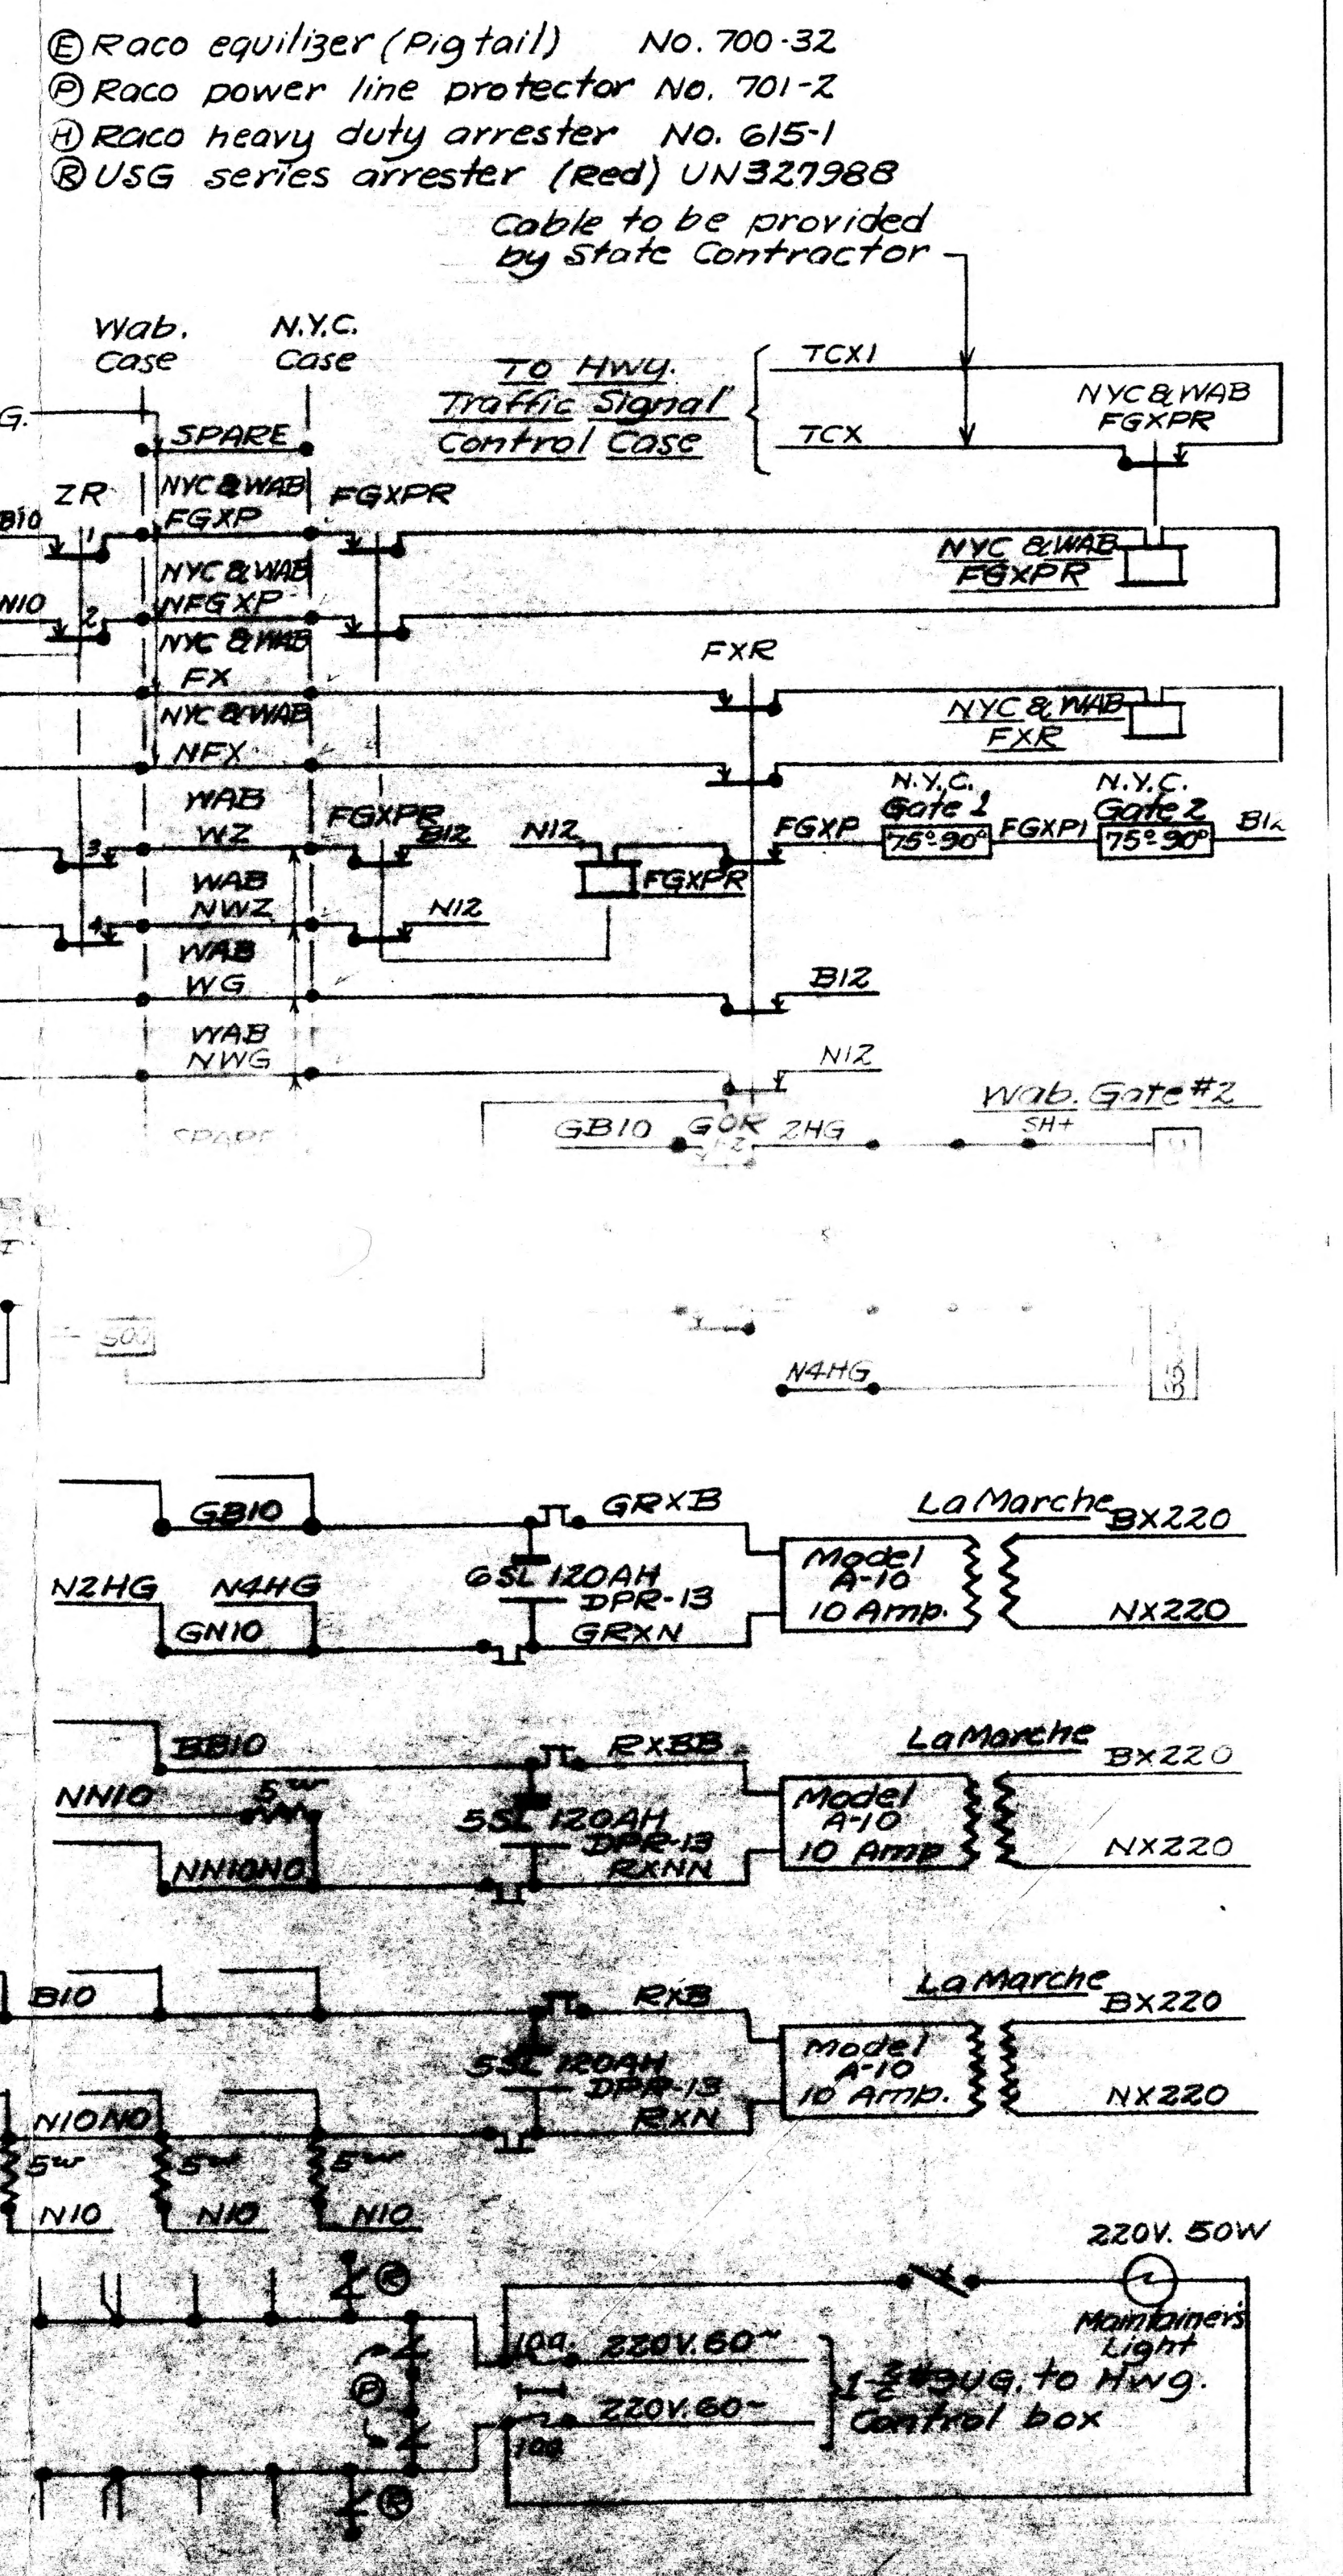[illegible]