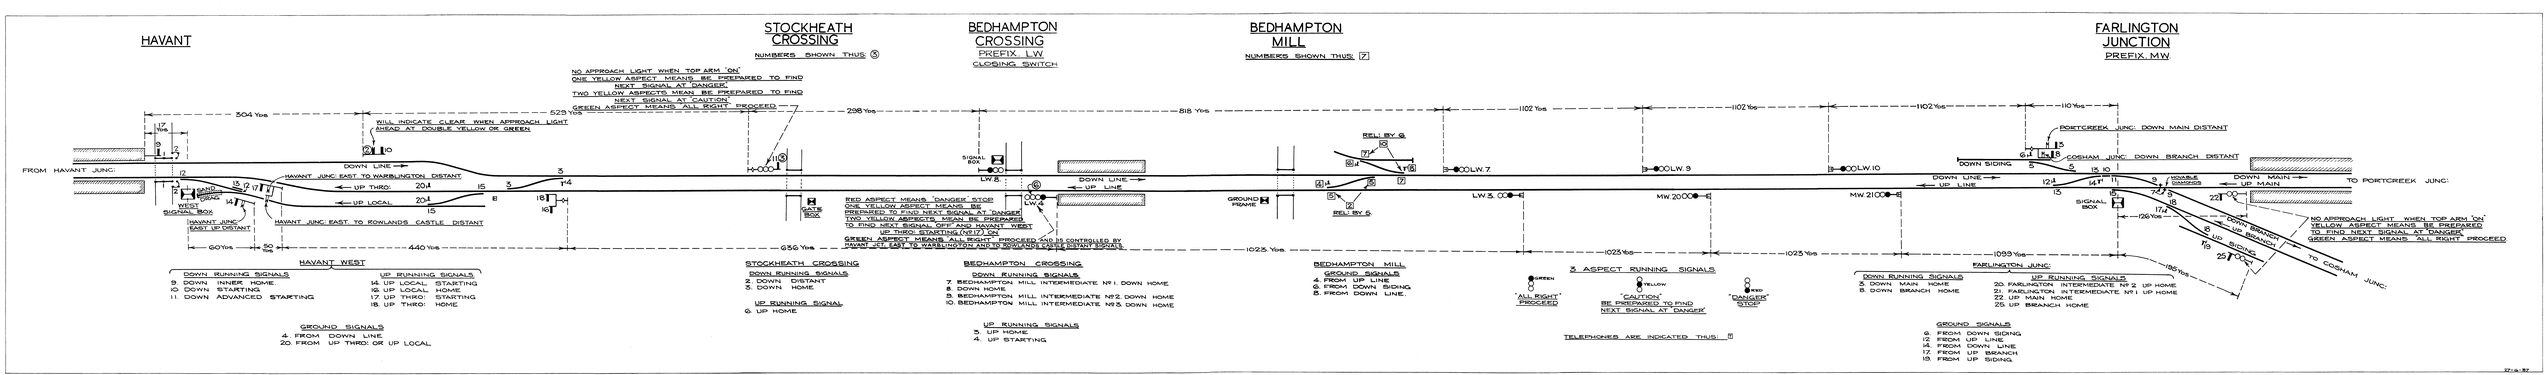
HAVANT
STOCKHEATH CROSSING
NUMBERS SHOWN THUS: ⑤
BEDHAMPTON CROSSING
PREFIX. L.W.
CLOSING SWITCH
BEDHAMPTON MILL
NUMBERS SHOWN THUS: [7]
FARLINGTON JUNCTION
PREFIX. M.W.
NO APPROACH LIGHT WHEN TOP ARM 'ON'
ONE YELLOW ASPECT MEANS BE PREPARED TO FIND NEXT SIGNAL AT DANGER.
TWO YELLOW ASPECTS MEAN BE PREPARED TO FIND NEXT SIGNAL AT CAUTION.
GREEN ASPECT MEANS ALL RIGHT PROCEED
WILL INDICATE CLEAR WHEN APPROACH LIGHT AHEAD AT DOUBLE YELLOW OR GREEN.
504 Yds
529 Yds
298 Yds
818 Yds
1102 Yds
1102 Yds
1102 Yds
110 Yds
17 Yds
FROM HAVANT JUNC:
DOWN LINE
HAVANT JUNC EAST TO WARBLINGTON DISTANT
UP THRO:
UP LOCAL
HAVANT JUNC EAST TO ROWLANDS CASTLE DISTANT
HAVANT WEST SIGNAL BOX
SAND SIDING
GOODS SIDING
HAVANT JUNC EAST UP DISTANT
60Yds
50 Yds
440 Yds
536 Yds
1025 Yds
1025 Yds
1025 Yds
1093 Yds
182 Yds
126 Yds
GATE BOX
RED ASPECT MEANS 'DANGER' STOP
ONE YELLOW ASPECT MEANS BE PREPARED TO FIND NEXT SIGNAL AT 'DANGER'
TWO YELLOW ASPECTS MEAN BE PREPARED TO FIND NEXT SIGNAL OFF AND HAVANT WEST UP THRO: STARTING (NOT) ON
GREEN ASPECT MEANS ALL RIGHT PROCEED AND IS CONTROLLED BY HAVANT JCT. EAST TO WARBLINGTON DISTANT SIGNAL.
SIGNAL BOX
LW.8.
LW.6.
LW.7.
LW.5.
LW.4.
LW.3.
LW.2.
LW.1.
DOWN LINE
UP LINE
GROUND FRAME
REL' BY 6
REL' BY 6
MW.20
MW.21
LW.9
LW.10
DOWN SIDING
DOUBLE CROSSOVER
DOWN LINE
UP LINE
SIGNAL BOX
PORTCREEK JUNC: DOWN MAIN DISTANT
COSHAM JUNC: DOWN BRANCH DISTANT
DOWN MAIN
UP MAIN
TO PORTCREEK JUNC:
DOWN BRANCH
UP BRANCH
UP SIDING
TO COSHAM JUNC:
NO APPROACH LIGHT WHEN TOP ARM 'ON'
YELLOW ASPECT MEANS BE PREPARED TO FIND NEXT SIGNAL AT DANGER.
GREEN ASPECT MEANS 'ALL RIGHT' PROCEED
HAVANT WEST
DOWN RUNNING SIGNALS
9. DOWN INNER HOME.
10. DOWN STARTING
11. DOWN ADVANCED STARTING
UP RUNNING SIGNALS
14. UP LOCAL STARTING
16. UP LOCAL HOME
17. UP THRO: STARTING
18. UP THRO: HOME
GROUND SIGNALS
4. FROM DOWN LINE
20. FROM UP THRO: OR UP LOCAL
STOCKHEATH CROSSING
DOWN RUNNING SIGNALS
2. DOWN DISTANT
5. DOWN HOME
UP RUNNING SIGNAL
6. UP HOME
BEDHAMPTON CROSSING
DOWN RUNNING SIGNALS.
7. BEDHAMPTON MILL INTERMEDIATE N? 1. DOWN HOME
8. DOWN HOME
9. BEDHAMPTON MILL INTERMEDIATE N?2. DOWN HOME
10. BEDHAMPTON MILL INTERMEDIATE N?3. DOWN HOME
UP RUNNING SIGNALS
3. UP HOME
4. UP STARTING
BEDHAMPTON MILL
GROUND SIGNALS
4. FROM UP LINE
6. FROM DOWN SIDING
8. FROM DOWN LINE.
3 ASPECT RUNNING SIGNALS
GREEN 'ALL RIGHT' PROCEED
YELLOW 'CAUTION' BE PREPARED TO FIND NEXT SIGNAL AT 'DANGER'
RED 'DANGER' STOP
TELEPHONES ARE INDICATED THUS: T
FARLINGTON JUNC:
DOWN RUNNING SIGNALS
5. DOWN MAIN HOME
8. DOWN BRANCH HOME
UP RUNNING SIGNALS
20. FARLINGTON INTERMEDIATE N? 2 UP HOME
21. FARLINGTON INTERMEDIATE N?1 UP HOME
22. UP MAIN HOME
25. UP BRANCH HOME
GROUND SIGNALS
9. FROM DOWN SIDING
12. FROM UP LINE
14. FROM DOWN LINE
17. FROM UP BRANCH
19. FROM UP SIDING.
27.9.27